



2ND STREET, 3RD STREET, & 7TH STREET
TYPICAL SECTION
 N.T.S.

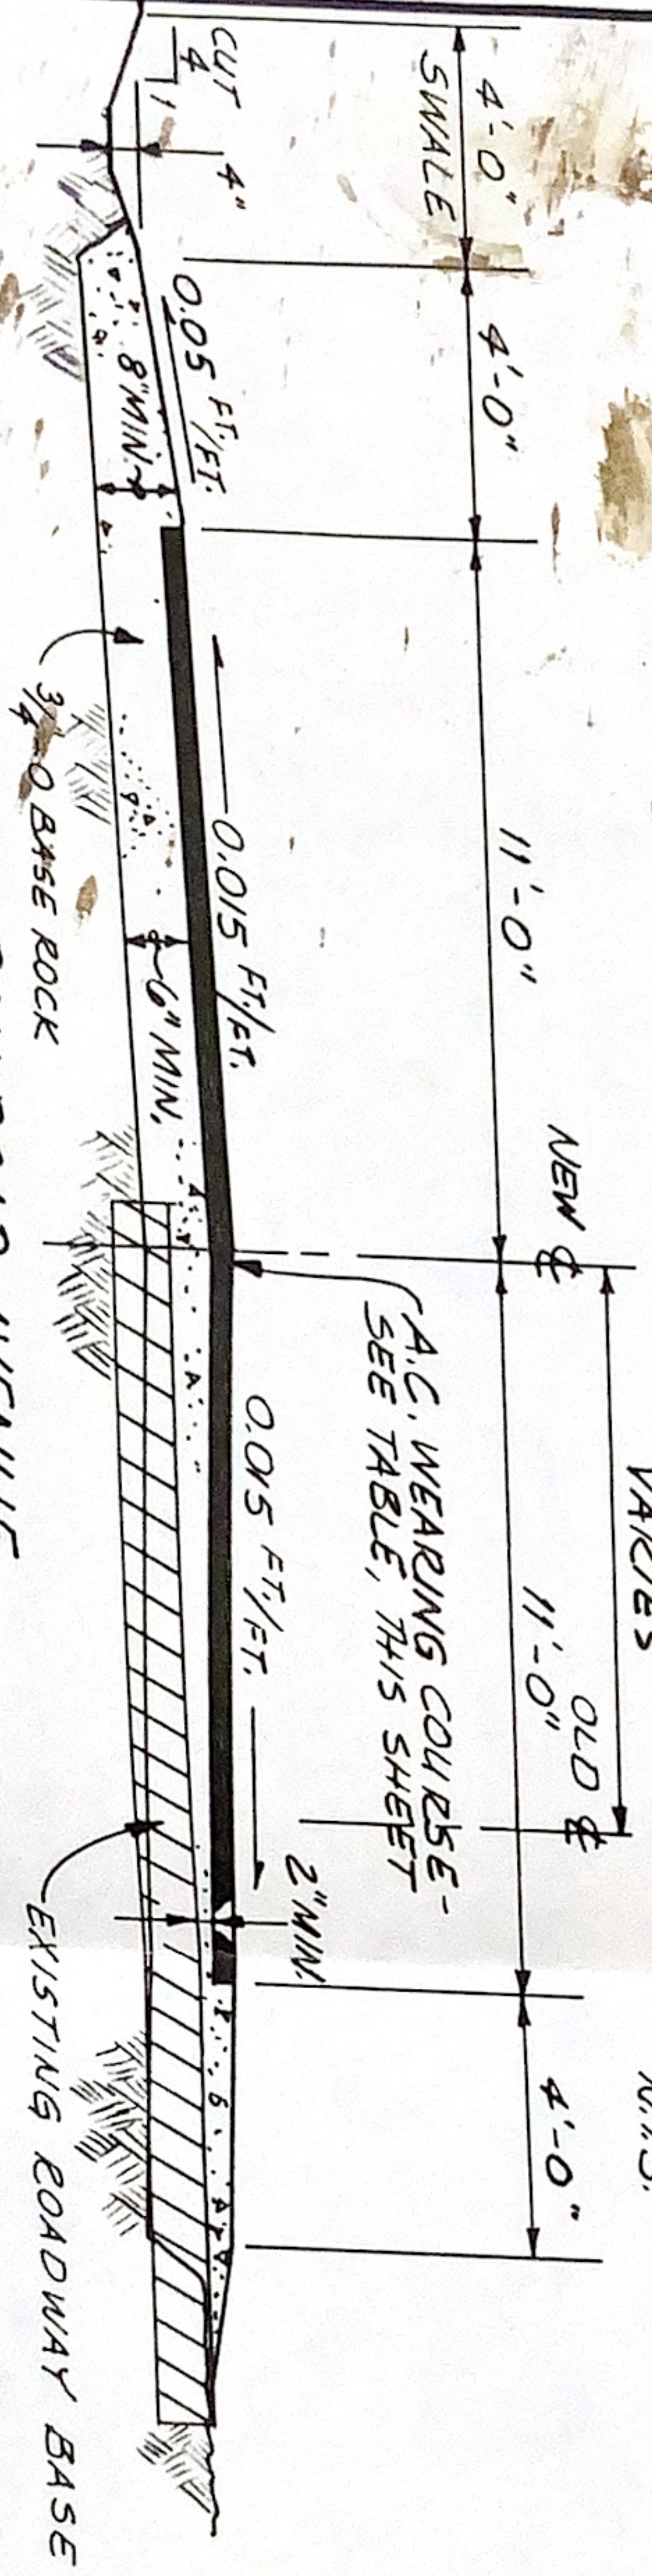


RAILROAD AVENUE
TYPICAL SECTION
 N.T.S.

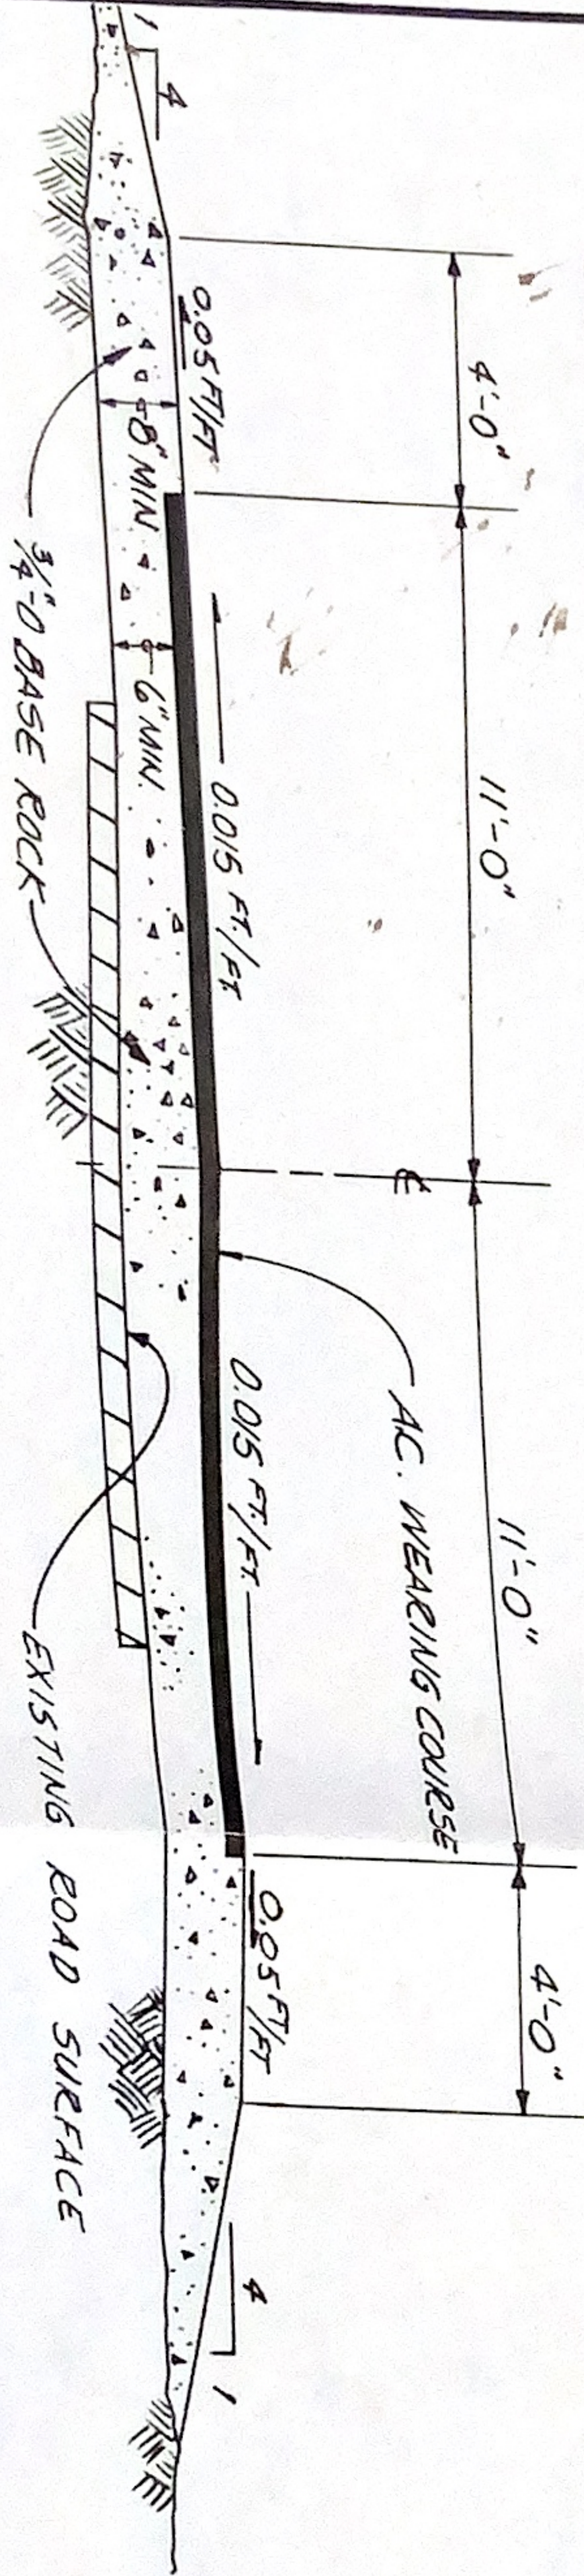

6TH STREET
TYPICAL SECTION
 N.T.S.

STREET	COMPACTED DEPTH OF A.C.
2nd	3"
3rd	3"
6th	2 1/2"
7th	2 1/2"
RAILROAD	3"

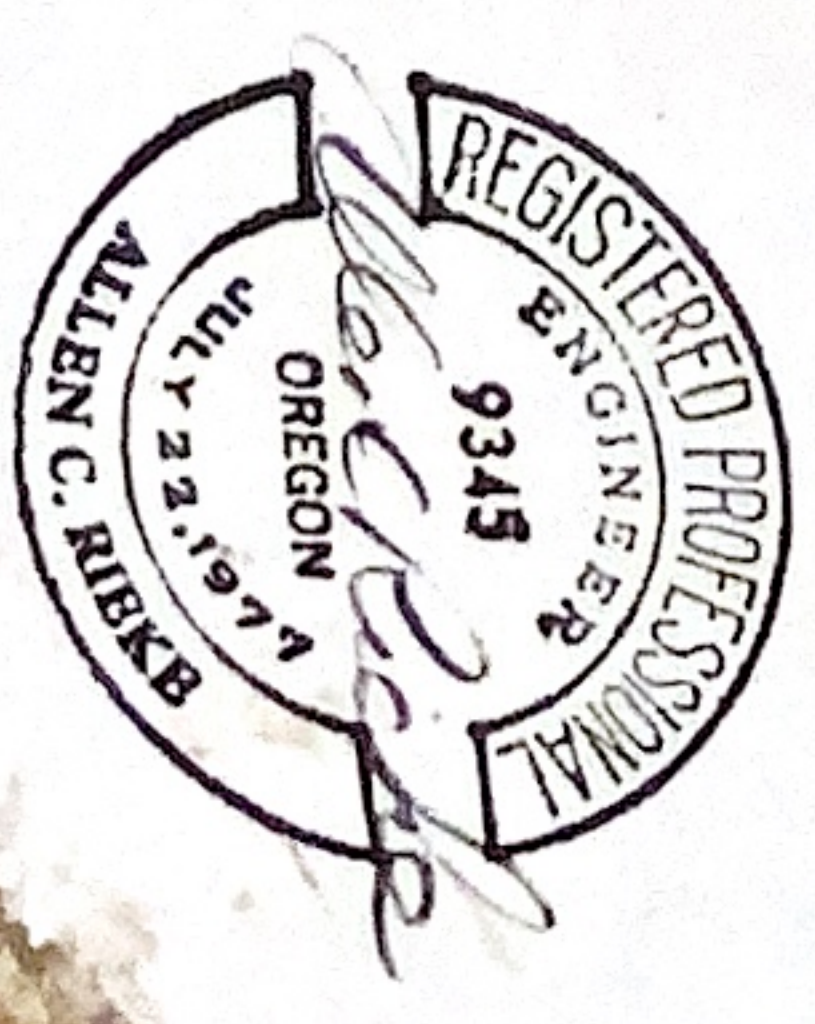

STREET IMPROVEMENT PROJECT

FOR: CITY OF PORTLAND, OREGON

SCALE: 1"=50'

DATE: 1984

PROJECT NO: 88.1-30

DESIGNED BY: ALBEN C. RIEKER

CHECKED BY: ALBEN C. RIEKER

APPROVED BY: ALBEN C. RIEKER

REGISTERED PROFESSIONAL ENGINEER

NO. 9345

STATE OF OREGON

EXPIRATION DATE: JULY 23, 1974

ALBEN C. RIEKER

4